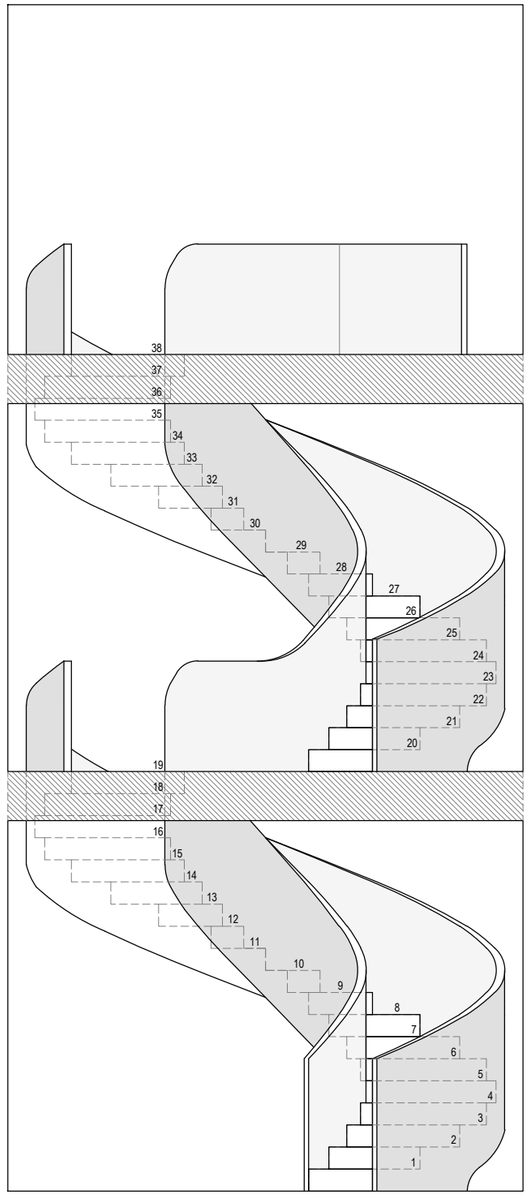

4 MAIN STAIRCASE FRONT ELEVATION
SCALE1:25@A1 1:50@A3

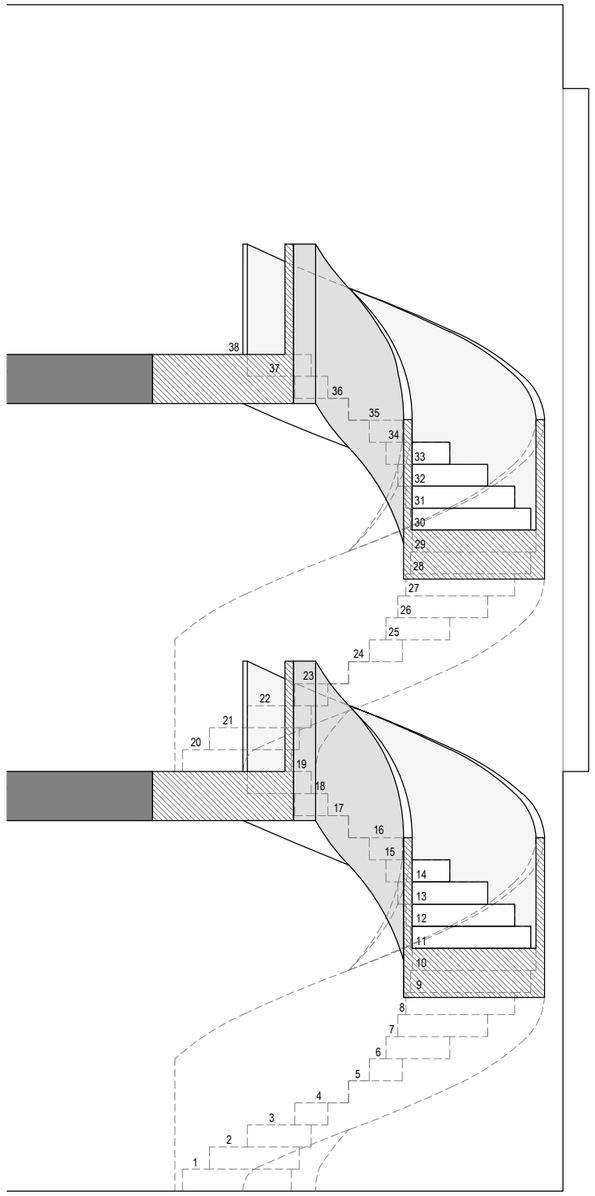

5 MAIN STAIRCASE SECTION 2
SCALE1:25@A1 1:50@A3

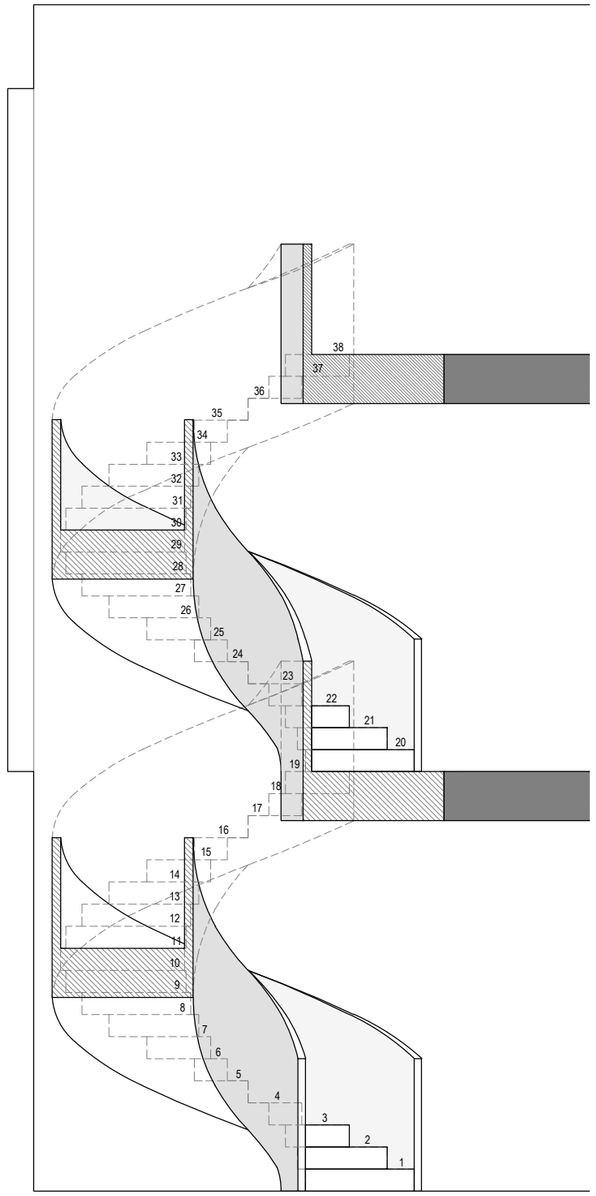

6 MAIN STAIRCASE SECTION 3
SCALE1:25@A1 1:50@A3

REVISIONS	DATE
- ISSUED TO --------	-------

Notes:
Do not scale from drawings.
Errors to be reported immediately to the Architect.
To be read in conjuntion with all relevant Architects',
Services and Structural Engineers' drawings.
All existing site, tree and building information has been compiled from
different sources. All dimensions to be checked on site.

PETER MIKIC INTERIORS

18 Charlotte Road, London, EC2A 3PB

Telephone:
+44 (0) 207 729 7810

www.petermikic.com

Project: Pierre Plantee

Project No.1030
Drawing No. 1030-G0...-01

Client:
Date:
Scale / Format: 1:50 & 1:20 @ A3

Drawn:
Checked:

Drawing Name:
Main Stairs - Elevation & Sections

Issue: