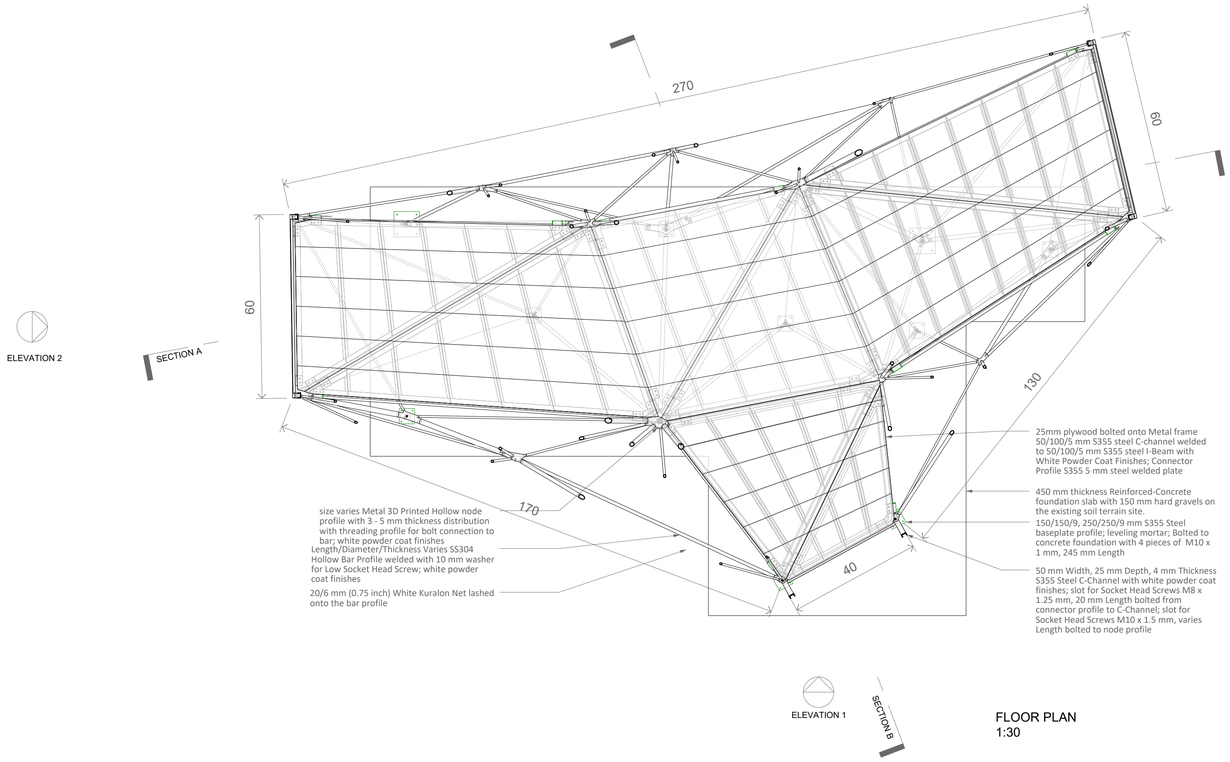

FLOOR PLAN
1:30

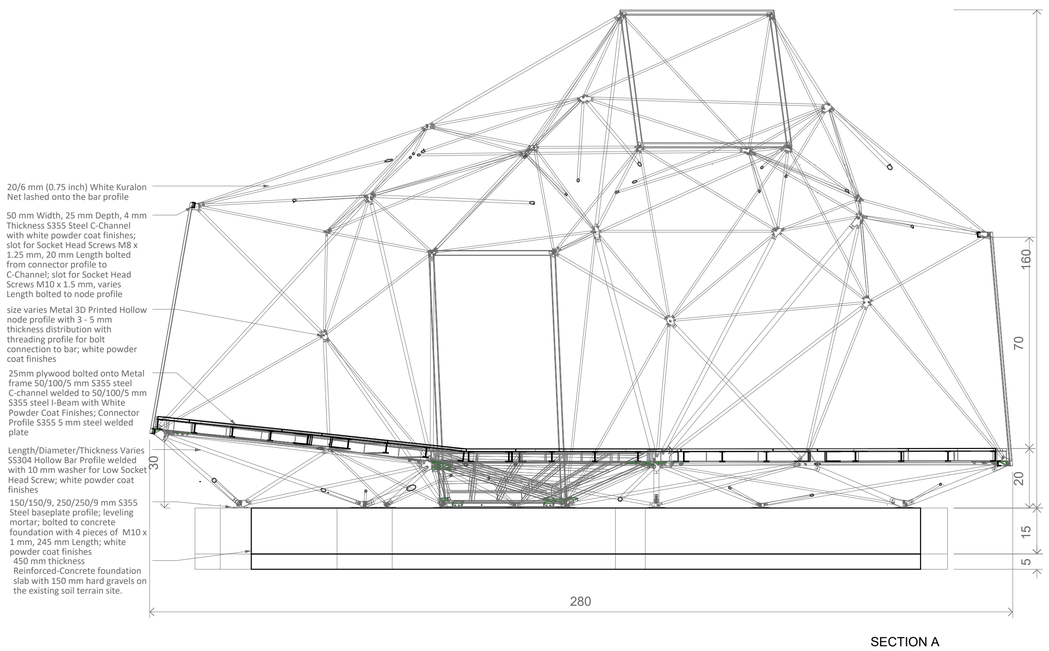

SECTION A
1:30

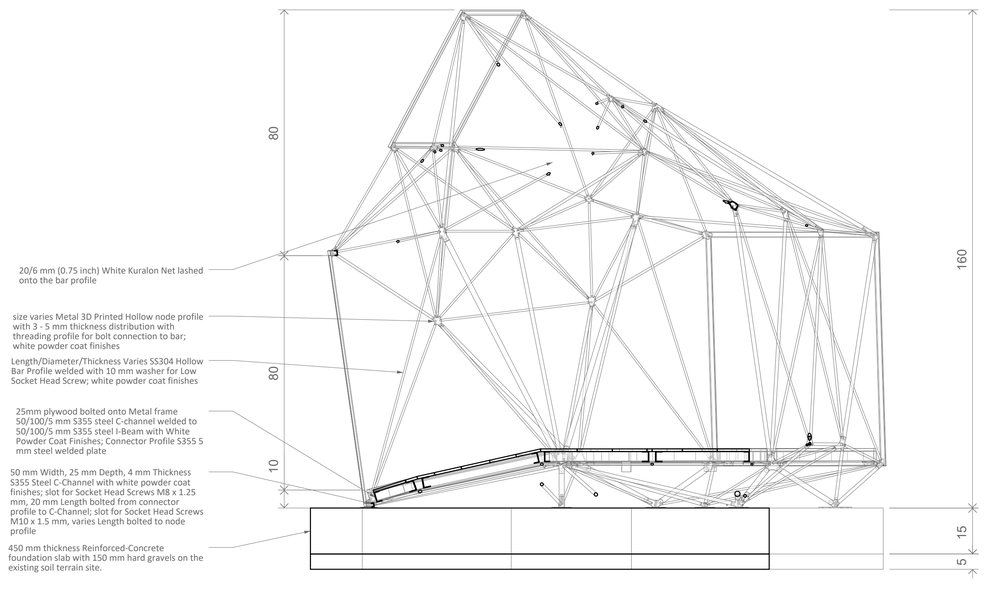

SECTION B
1:30

_____ sheet of _____

BUILDING AND CONSTRUCTION AUTHORITY
APPROVED UNDER SECTION 5/ SECTION 5A OF THE BUILDING CONTROL ACT (CHAPTER 29)

Project Reference No: _____

For Commissioner of Building Control

PE's ENDORSEMENT :

DATE	AMENDMENTS	REV.

TENURE OF LAND : 99 YEARS

OWNER :

SINGAPORE UNIVERSITY OF TECHNOLOGY AND DESIGN
8 SOMAPAH ROAD SINGAPORE 487372

CONTRACTOR :

PROFESSIONAL ENGINEER (CIVIL)

TCP & ASSOCIATES
Consulting Engineers
Blk 164, Bukit Merah Central
#03-3641, Singapore 150164
Tel : 6278 5007 Fax : 6278 4655

PROJECT TITLE :
PROPOSED TEMPORARY STEEL FRAME STRUCTURE FOR MID-AUTUMN FESTIVAL 2019 AT GARDENS BY THE BAY

DRAWING TITLE :
FLOOR PLAN
SECTION A
SECTION B

SCALE : 1:30

DATE : 03-05-2019

DESIGNED BY : AIRLAB

DRAWN BY : AIRLAB

CHECKED BY :

DRAWING NUMBER :

REVISION