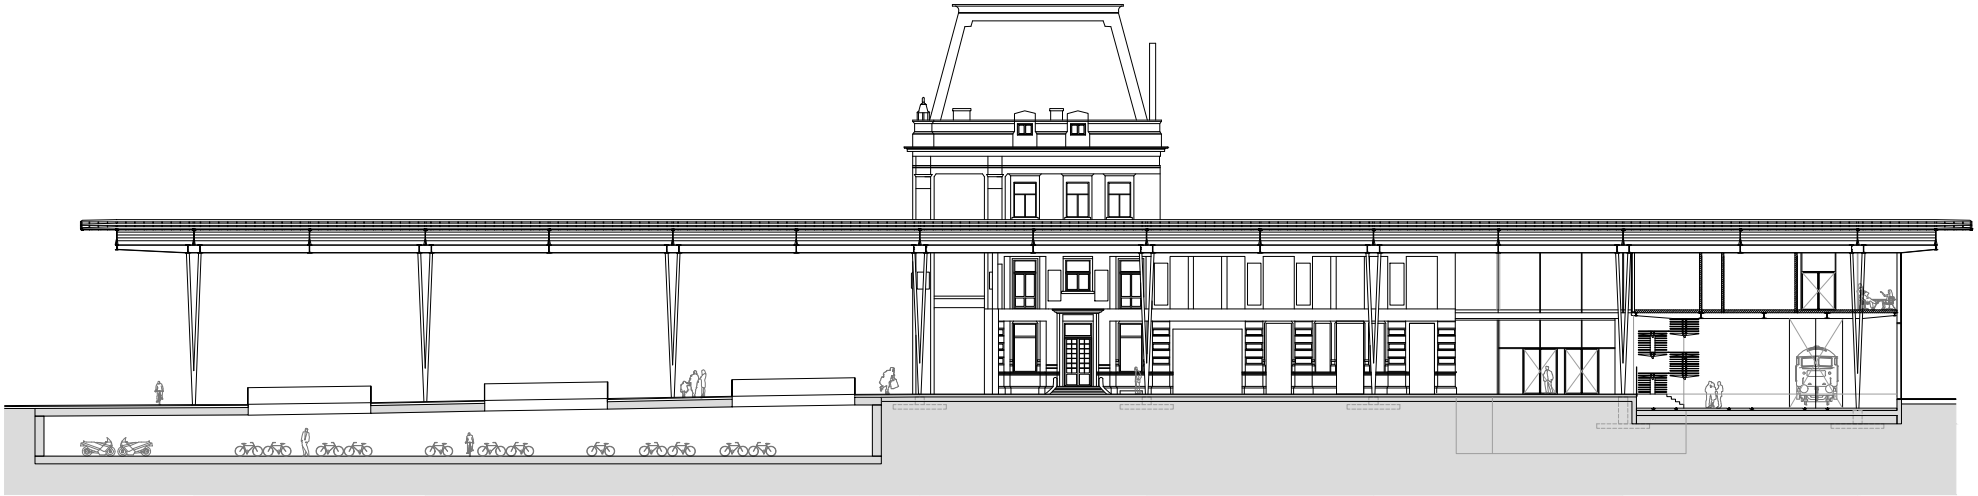

DFA | DIETMAR FEICHTINGER ARCHITECTES - STATION OSTENDE - SECTION - ROOF - BIKE GARAGE

0 m 10 m 20 m