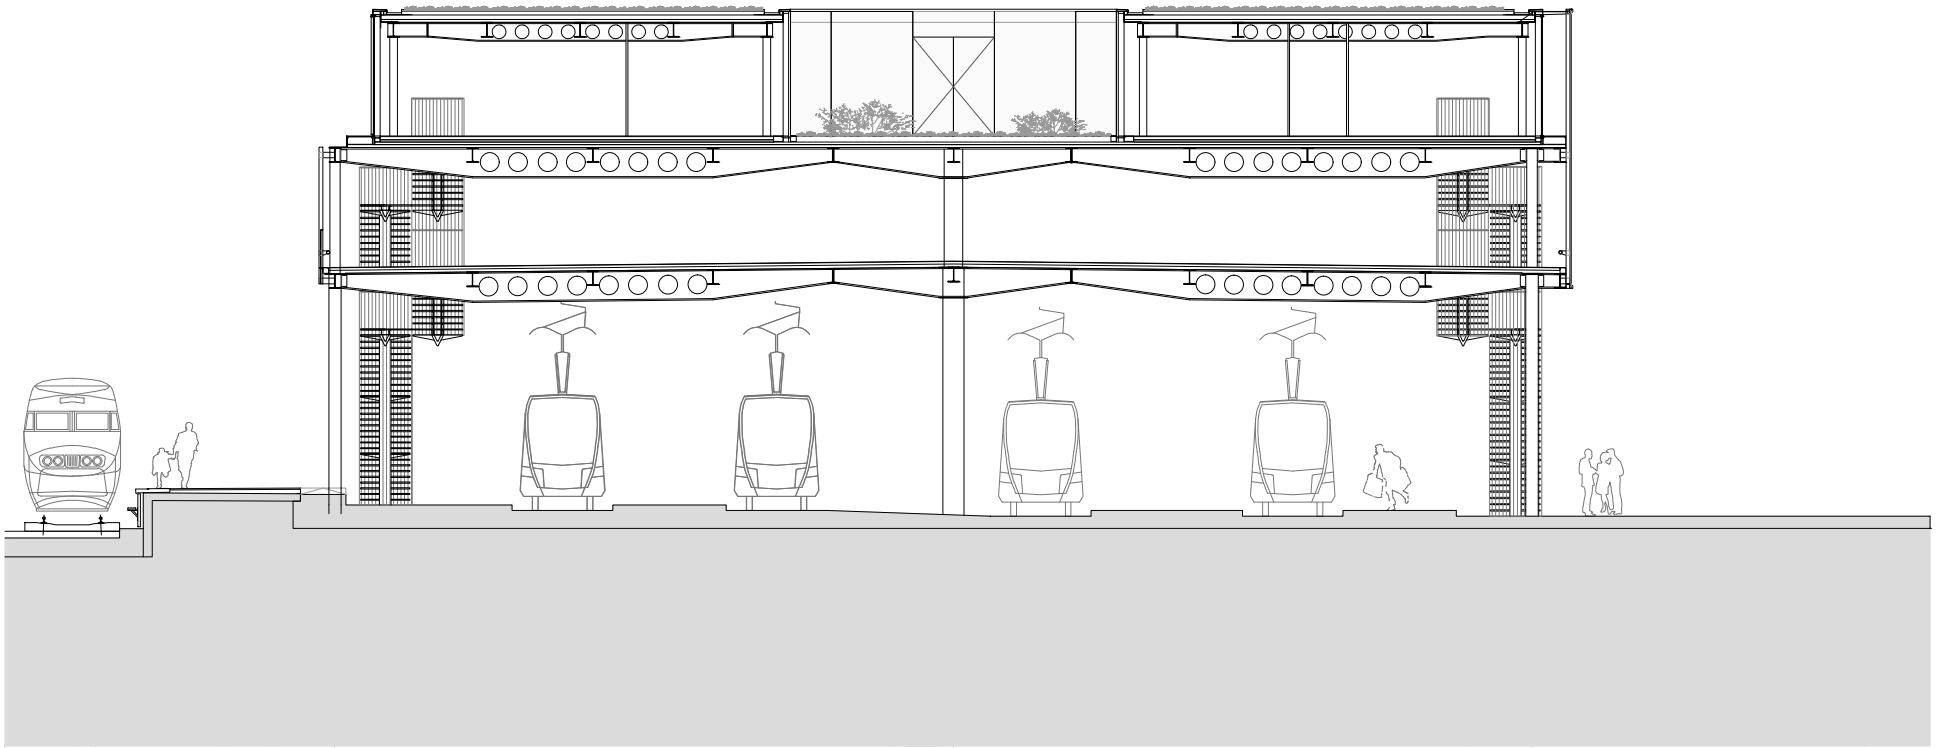

DFA | DIETMAR FEICHTINGER ARCHITECTES - STATION OSTENDE - SECTION - TRAMWAY - PARKING - ROOFGARDEN

0 m 5 m 10 m